


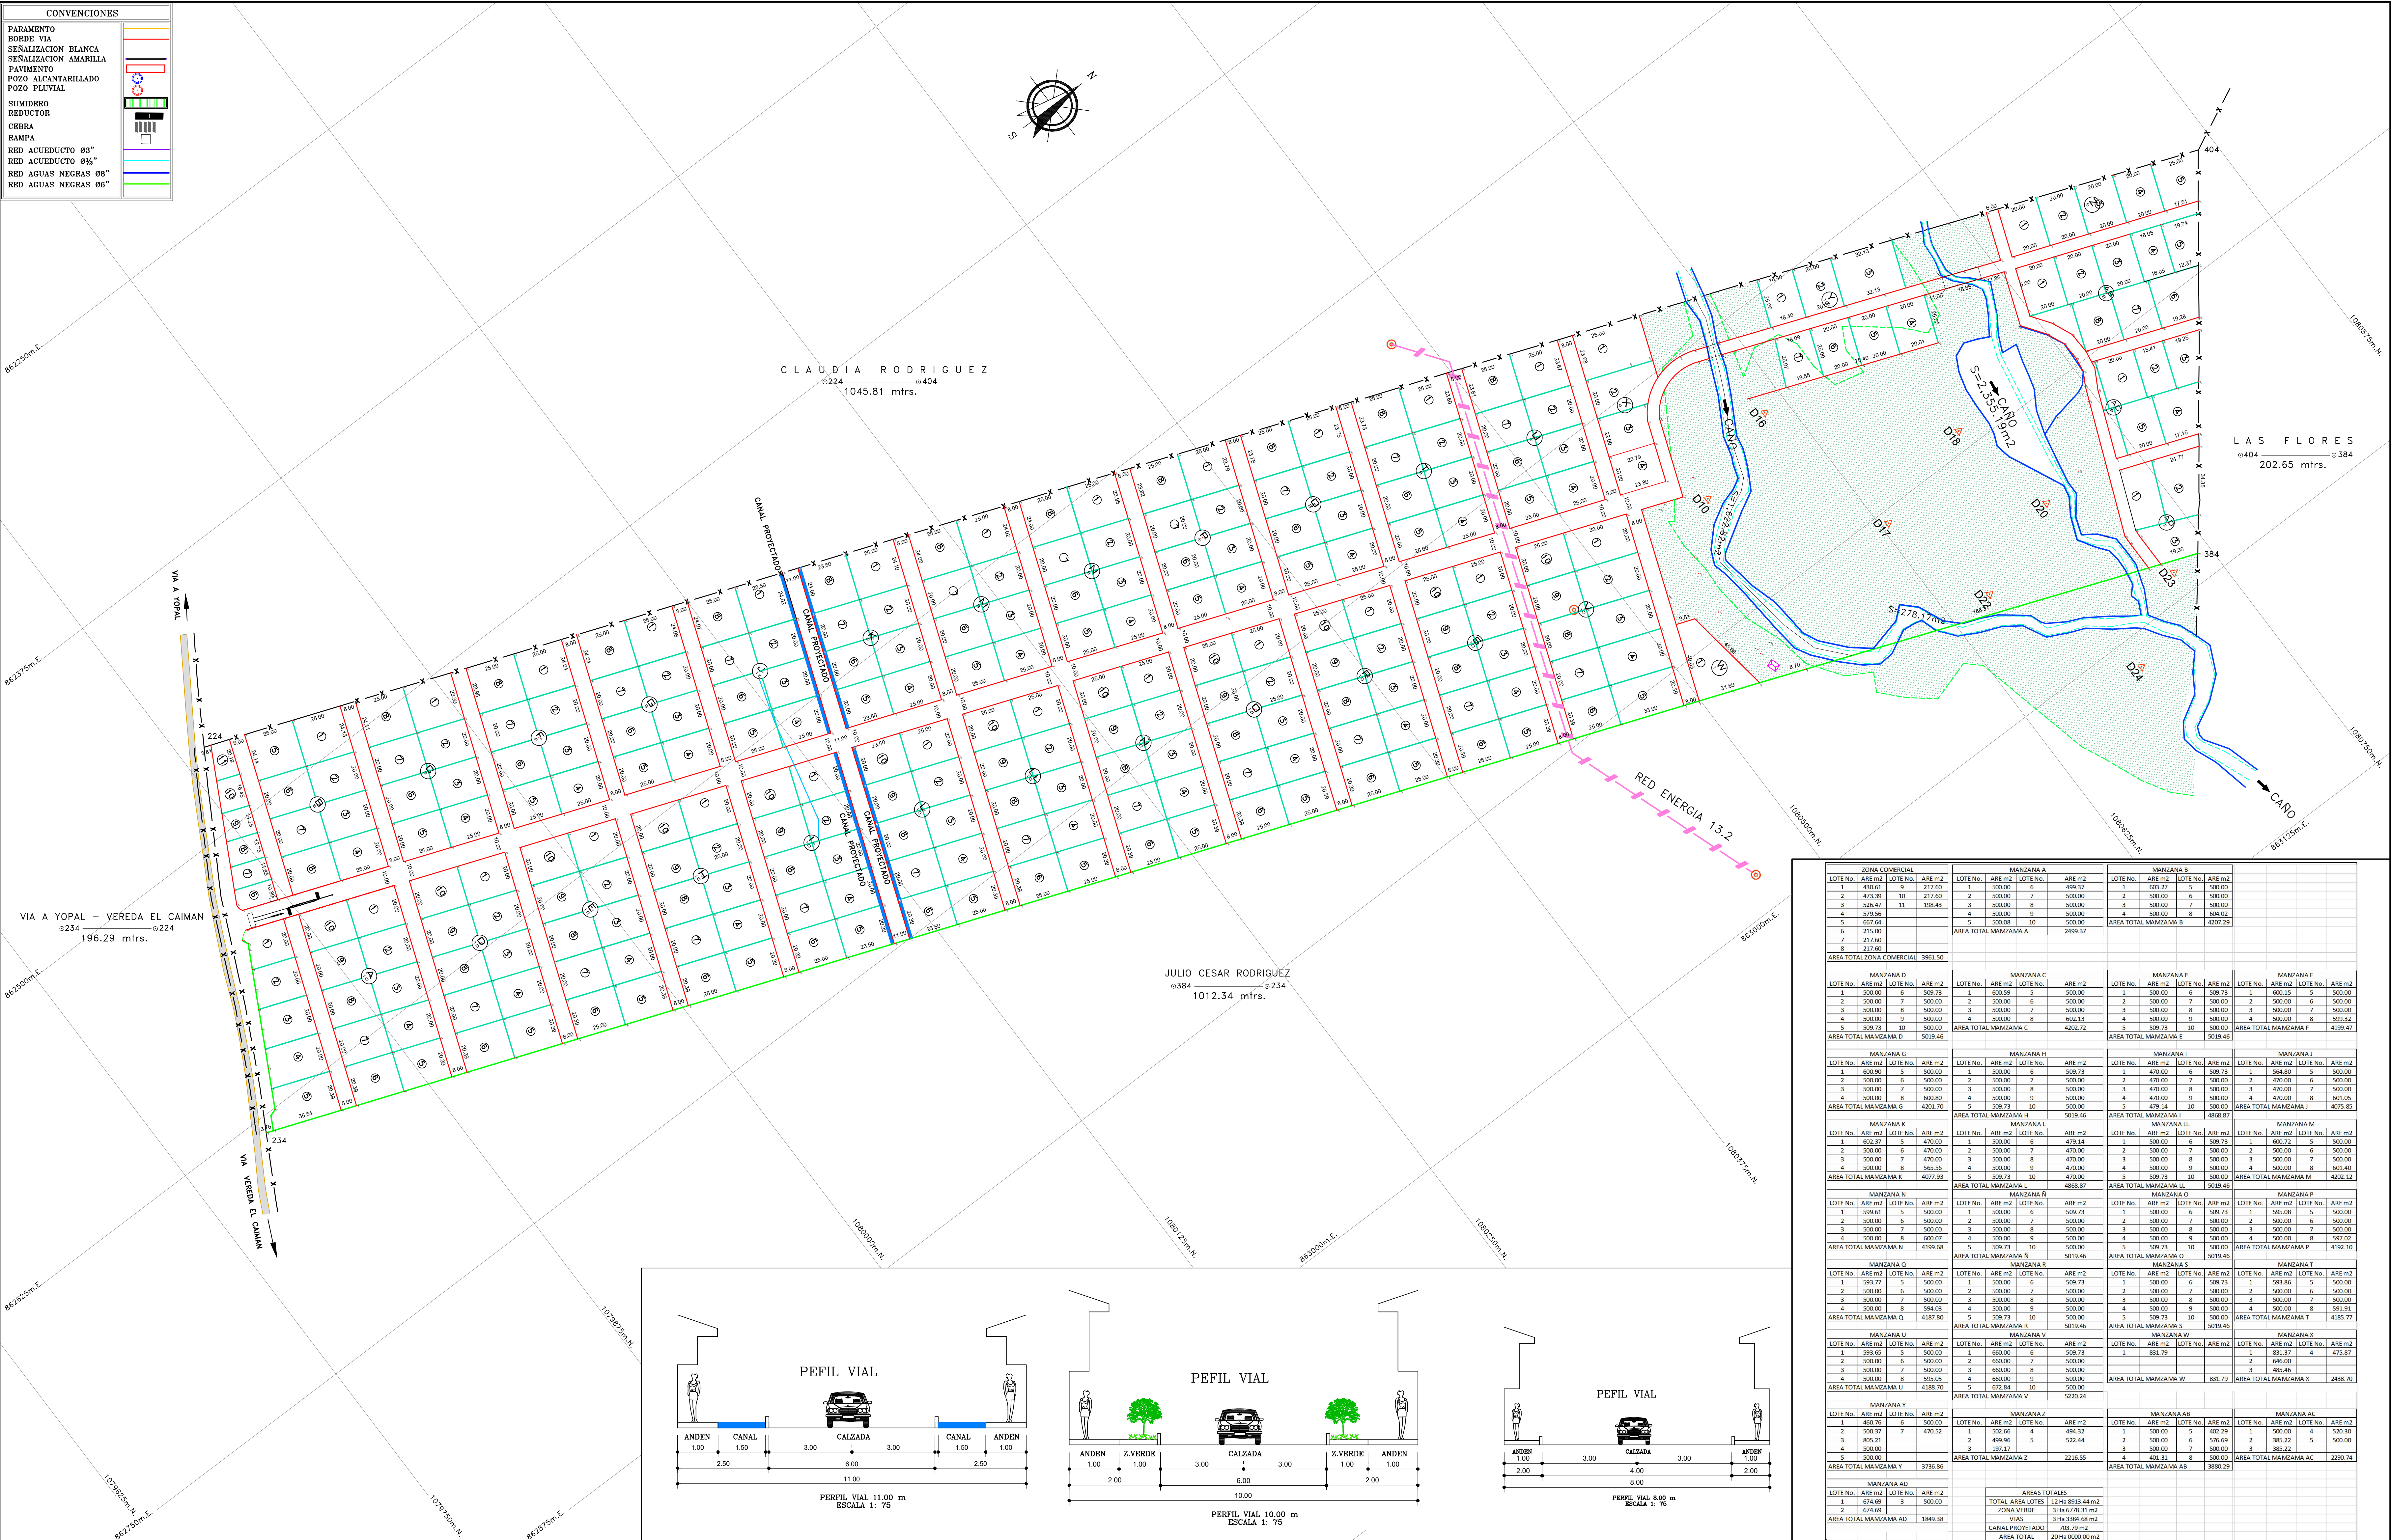

CONVENCIONES




PARAMENTO	
BORDE VIA	
SEÑALIZACION BLANCA	
SEÑALIZACION AMARILLA	
PAVIMENTO	
POZO ALCANTARILLADO	
POZO PLUVIAL	
SUMIDERO	
REDUCTOR	
CEBRA	
RAMPA	
RED ACUEDUCTO 08"	
RED ACUEDUCTO 04 1/2"	
RED AGUAS NEGRAS 08"	
RED AGUAS NEGRAS 06"	

VIA A YOPAL - VEREDA EL CAIMAN
234
196.29 mtrs.

CLAUDIA RODRIGUEZ
224
1045.81 mtrs.

JULIO CESAR RODRIGUEZ
384
1012.34 mtrs.

LAS FLORES
404
202.65 mtrs.

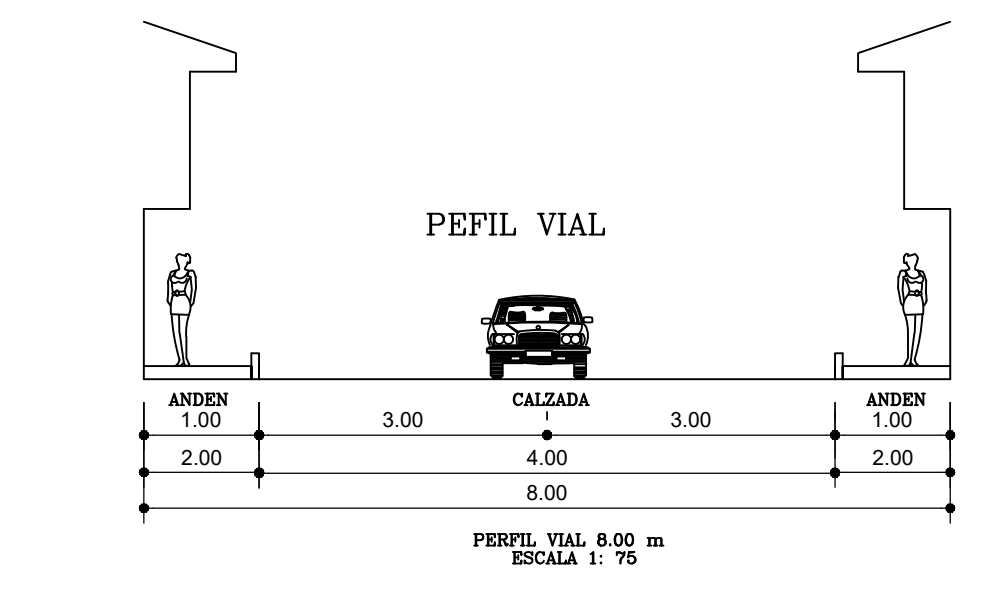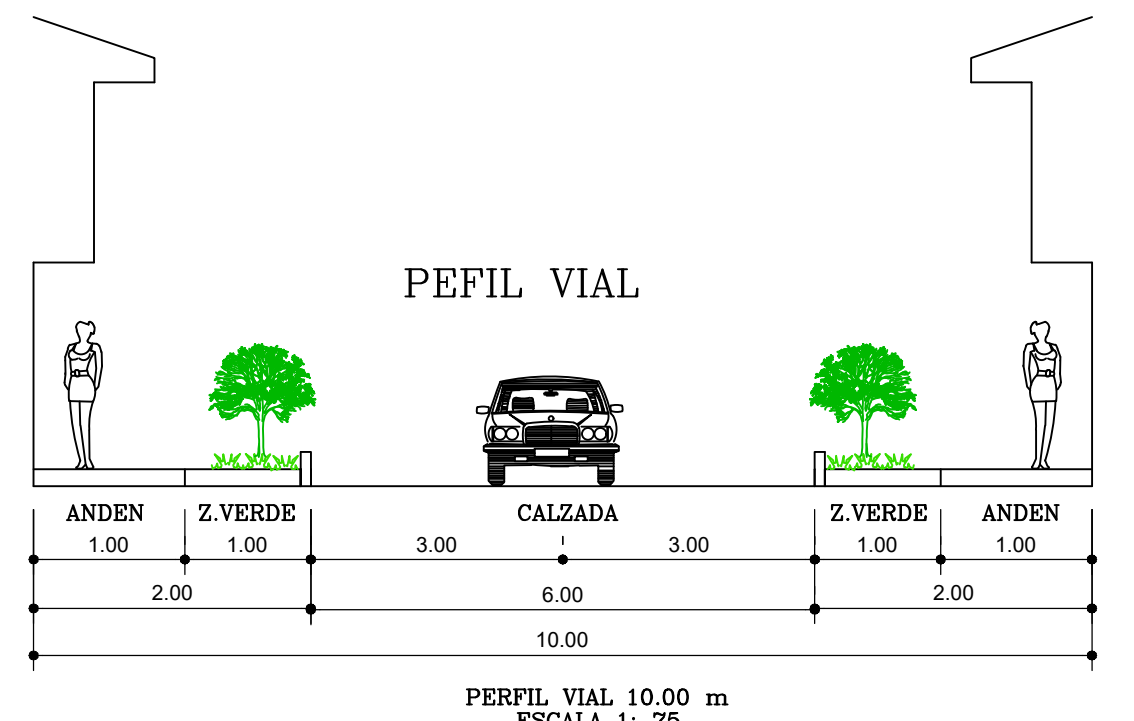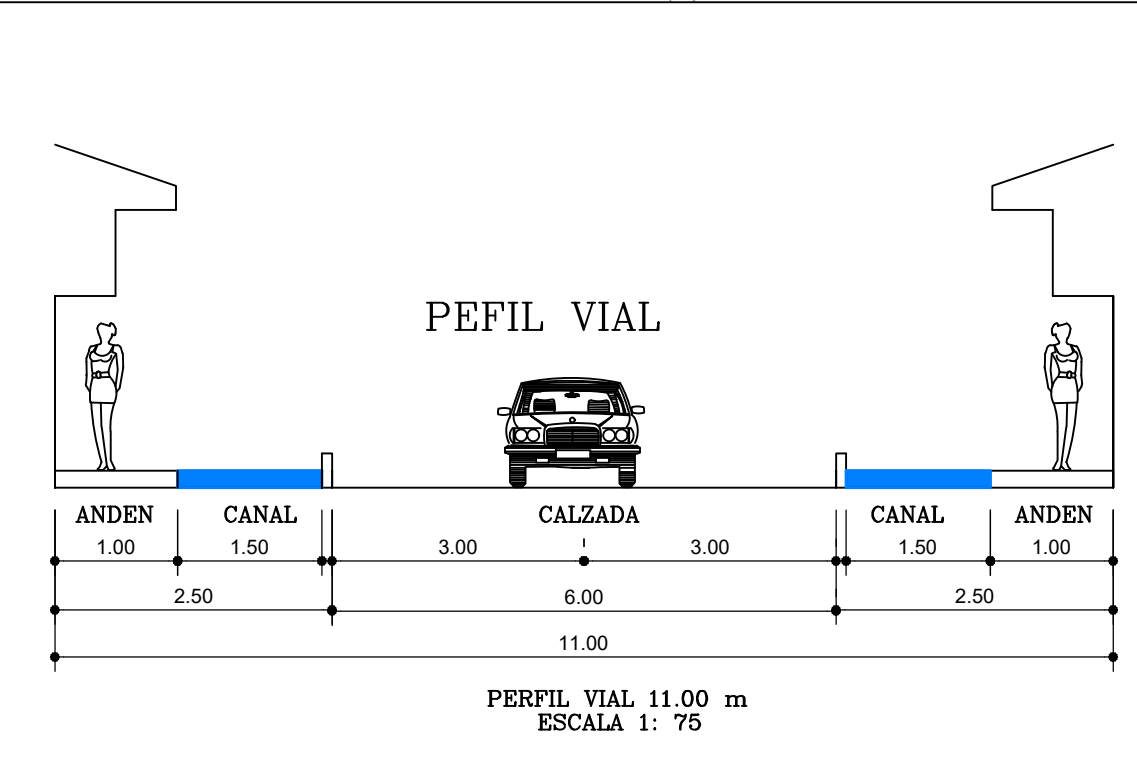

ZONA COMERCIAL				MANZANA A				MANZANA B			
LOTE No.	ARE m2	LOTE No.	ARE m2	LOTE No.	ARE m2	LOTE No.	ARE m2	LOTE No.	ARE m2	LOTE No.	ARE m2
1	430.63	9	217.60	1	500.00	6	499.37	1	603.27	5	500.00
2	473.39	10	217.60	2	500.00	7	500.00	2	500.00	6	500.00
3	528.47	11	186.48	3	500.00	8	500.00	3	500.00	7	500.00
4	579.56			4	500.00	9	500.00	4	500.00	8	604.02
5	667.64			5	500.00	10	500.00				
6	213.00										
7	217.60										
8	217.60										
AREA TOTAL ZONA COMERCIAL 3963.50				AREA TOTAL MANZANA A 2499.37				AREA TOTAL MANZANA B 4207.29			
MANZANA D				MANZANA C				MANZANA E			
LOTE No.	ARE m2	LOTE No.	ARE m2	LOTE No.	ARE m2	LOTE No.	ARE m2	LOTE No.	ARE m2	LOTE No.	ARE m2
1	500.00	6	509.73	1	600.59	5	500.00	1	500.00	6	509.73
2	500.00	7	500.00	2	500.00	6	500.00	2	500.00	7	500.00
3	500.00	8	500.00	3	500.00	7	500.00	3	500.00	8	500.00
4	500.00	9	500.00	4	500.00	8	602.13	4	500.00	9	500.00
5	509.73	10	500.00	5	509.73	10	500.00	5	509.73	10	500.00
AREA TOTAL MANZANA D 5019.46				AREA TOTAL MANZANA C 4202.72				AREA TOTAL MANZANA E 5019.46			
MANZANA G				MANZANA H				MANZANA I			
LOTE No.	ARE m2	LOTE No.	ARE m2	LOTE No.	ARE m2	LOTE No.	ARE m2	LOTE No.	ARE m2	LOTE No.	ARE m2
1	600.00	5	500.00	1	500.00	6	509.73	1	500.00	6	509.73
2	500.00	6	500.00	2	500.00	7	500.00	2	470.00	7	500.00
3	500.00	7	500.00	3	500.00	8	500.00	3	470.00	8	500.00
4	500.00	8	600.80	4	500.00	9	500.00	4	470.00	9	500.00
AREA TOTAL MANZANA G 4203.70				AREA TOTAL MANZANA H 5019.46				AREA TOTAL MANZANA I 4868.87			
MANZANA K				MANZANA L				MANZANA M			
LOTE No.	ARE m2	LOTE No.	ARE m2	LOTE No.	ARE m2	LOTE No.	ARE m2	LOTE No.	ARE m2	LOTE No.	ARE m2
1	602.37	5	470.00	1	500.00	6	479.14	1	500.00	6	509.73
2	500.00	6	470.00	2	500.00	7	470.00	2	500.00	7	500.00
3	500.00	7	470.00	3	500.00	8	470.00	3	500.00	8	500.00
4	500.00	8	565.56	4	500.00	9	470.00	4	500.00	9	500.00
AREA TOTAL MANZANA K 4077.93				AREA TOTAL MANZANA L 5019.46				AREA TOTAL MANZANA M 4202.12			
MANZANA N				MANZANA R				MANZANA S			
LOTE No.	ARE m2	LOTE No.	ARE m2	LOTE No.	ARE m2	LOTE No.	ARE m2	LOTE No.	ARE m2	LOTE No.	ARE m2
1	599.61	5	500.00	1	500.00	6	509.73	1	500.00	6	509.73
2	500.00	6	500.00	2	500.00	7	500.00	2	500.00	7	500.00
3	500.00	7	500.00	3	500.00	8	500.00	3	500.00	8	500.00
4	500.00	8	600.07	4	500.00	9	500.00	4	500.00	9	500.00
AREA TOTAL MANZANA N 4199.68				AREA TOTAL MANZANA R 5019.46				AREA TOTAL MANZANA S 5019.46			
MANZANA Q				MANZANA T				MANZANA U			
LOTE No.	ARE m2	LOTE No.	ARE m2	LOTE No.	ARE m2	LOTE No.	ARE m2	LOTE No.	ARE m2	LOTE No.	ARE m2
1	595.77	5	500.00	1	500.00	6	509.73	1	500.00	6	509.73
2	500.00	6	500.00	2	500.00	7	500.00	2	500.00	7	500.00
3	500.00	7	500.00	3	500.00	8	500.00	3	500.00	8	500.00
4	500.00	8	594.09	4	500.00	9	500.00	4	500.00	9	500.00
AREA TOTAL MANZANA Q 4187.80				AREA TOTAL MANZANA T 5019.46				AREA TOTAL MANZANA U 5019.46			
MANZANA V				MANZANA X				MANZANA Y			
LOTE No.	ARE m2	LOTE No.	ARE m2	LOTE No.	ARE m2	LOTE No.	ARE m2	LOTE No.	ARE m2	LOTE No.	ARE m2
1	593.65	5	500.00	1	660.00	6	509.73	1	500.00	6	509.73
2	500.00	6	500.00	2	660.00	7	500.00	2	500.00	7	500.00
3	500.00	7	500.00	3	660.00	8	500.00	3	500.00	8	500.00
4	500.00	8	595.05	4	660.00	9	500.00	4	500.00	9	500.00
AREA TOTAL MANZANA V 4188.70				AREA TOTAL MANZANA X 5220.24				AREA TOTAL MANZANA Y 5786.86			
MANZANA Z				MANZANA AA				MANZANA AB			
LOTE No.	ARE m2	LOTE No.	ARE m2	LOTE No.	ARE m2	LOTE No.	ARE m2	LOTE No.	ARE m2	LOTE No.	ARE m2
1	460.76	5	500.00	1	500.00	6	494.32	1	500.00	6	494.32
2	500.00	6	500.00	2	499.96	7	500.00	2	500.00	7	500.00
3	500.00	7	500.00	3	500.00	8	500.00	3	500.00	8	500.00
4	500.00	8	500.00	4	500.00	9	500.00	4	500.00	9	500.00
AREA TOTAL MANZANA Z 1948.38				AREA TOTAL MANZANA AA 3800.29				AREA TOTAL MANZANA AB 3800.29			
MANZANA AD				MANZANA AC				MANZANA AE			
LOTE No.	ARE m2	LOTE No.	ARE m2	LOTE No.	ARE m2	LOTE No.	ARE m2	LOTE No.	ARE m2	LOTE No.	ARE m2
1	674.69	3	500.00	1	500.00	5	402.28	1	500.00	4	520.30
2	674.69			2	500.00	6	516.68	2	500.00	5	500.00
AREA TOTAL MANZANA AD 1348.38				AREA TOTAL MANZANA AC 2280.74				AREA TOTAL MANZANA AE 2280.74			
MANZANA AL				MANZANA AM				MANZANA AN			
LOTE No.	ARE m2	LOTE No.	ARE m2	LOTE No.	ARE m2	LOTE No.	ARE m2	LOTE No.	ARE m2	LOTE No.	ARE m2
1	674.69	3	500.00	1	500.00	5	402.28	1	500.00	4	520.30
2	674.69			2	500.00	6	516.68	2	500.00	5	500.00
AREA TOTAL MANZANA AL 1348.38				AREA TOTAL MANZANA AM 2280.74				AREA TOTAL MANZANA AN 2280.74			
MANZANA AO				MANZANA AP				MANZANA AQ			
LOTE No.	ARE m2	LOTE No.	ARE m2	LOTE No.	ARE m2	LOTE No.	ARE m2	LOTE No.	ARE m2	LOTE No.	ARE m2
1	674.69	3	500.00	1	500.00	5	402.28	1	500.00	4	520.30
2	674.69			2	500.00	6	516.68	2	500.00	5	500.00
AREA TOTAL MANZANA AO 1348.38				AREA TOTAL MANZANA AP 2280.74				AREA TOTAL MANZANA AQ 2280.74			
MANZANA AR				MANZANA AS				MANZANA AT			
LOTE No.	ARE m2	LOTE No.	ARE m2	LOTE No.	ARE m2	LOTE No.	ARE m2	LOTE No.	ARE m2	LOTE No.	ARE m2
1	674.69	3	500.00	1	500.00	5	402.28	1	500.00	4	520.30
2	674.69			2	500.00	6	516.68	2	500.00	5	500.00
AREA TOTAL MANZANA AR 1348.38				AREA TOTAL MANZANA AS 2280.74				AREA TOTAL MANZANA AT 2280.74			
1	674.69	3	500.00	1	500.00	5	402.28	1	500.00	4	520.30
2	674.69			2	500.00	6	516.68	2	500.00	5	5